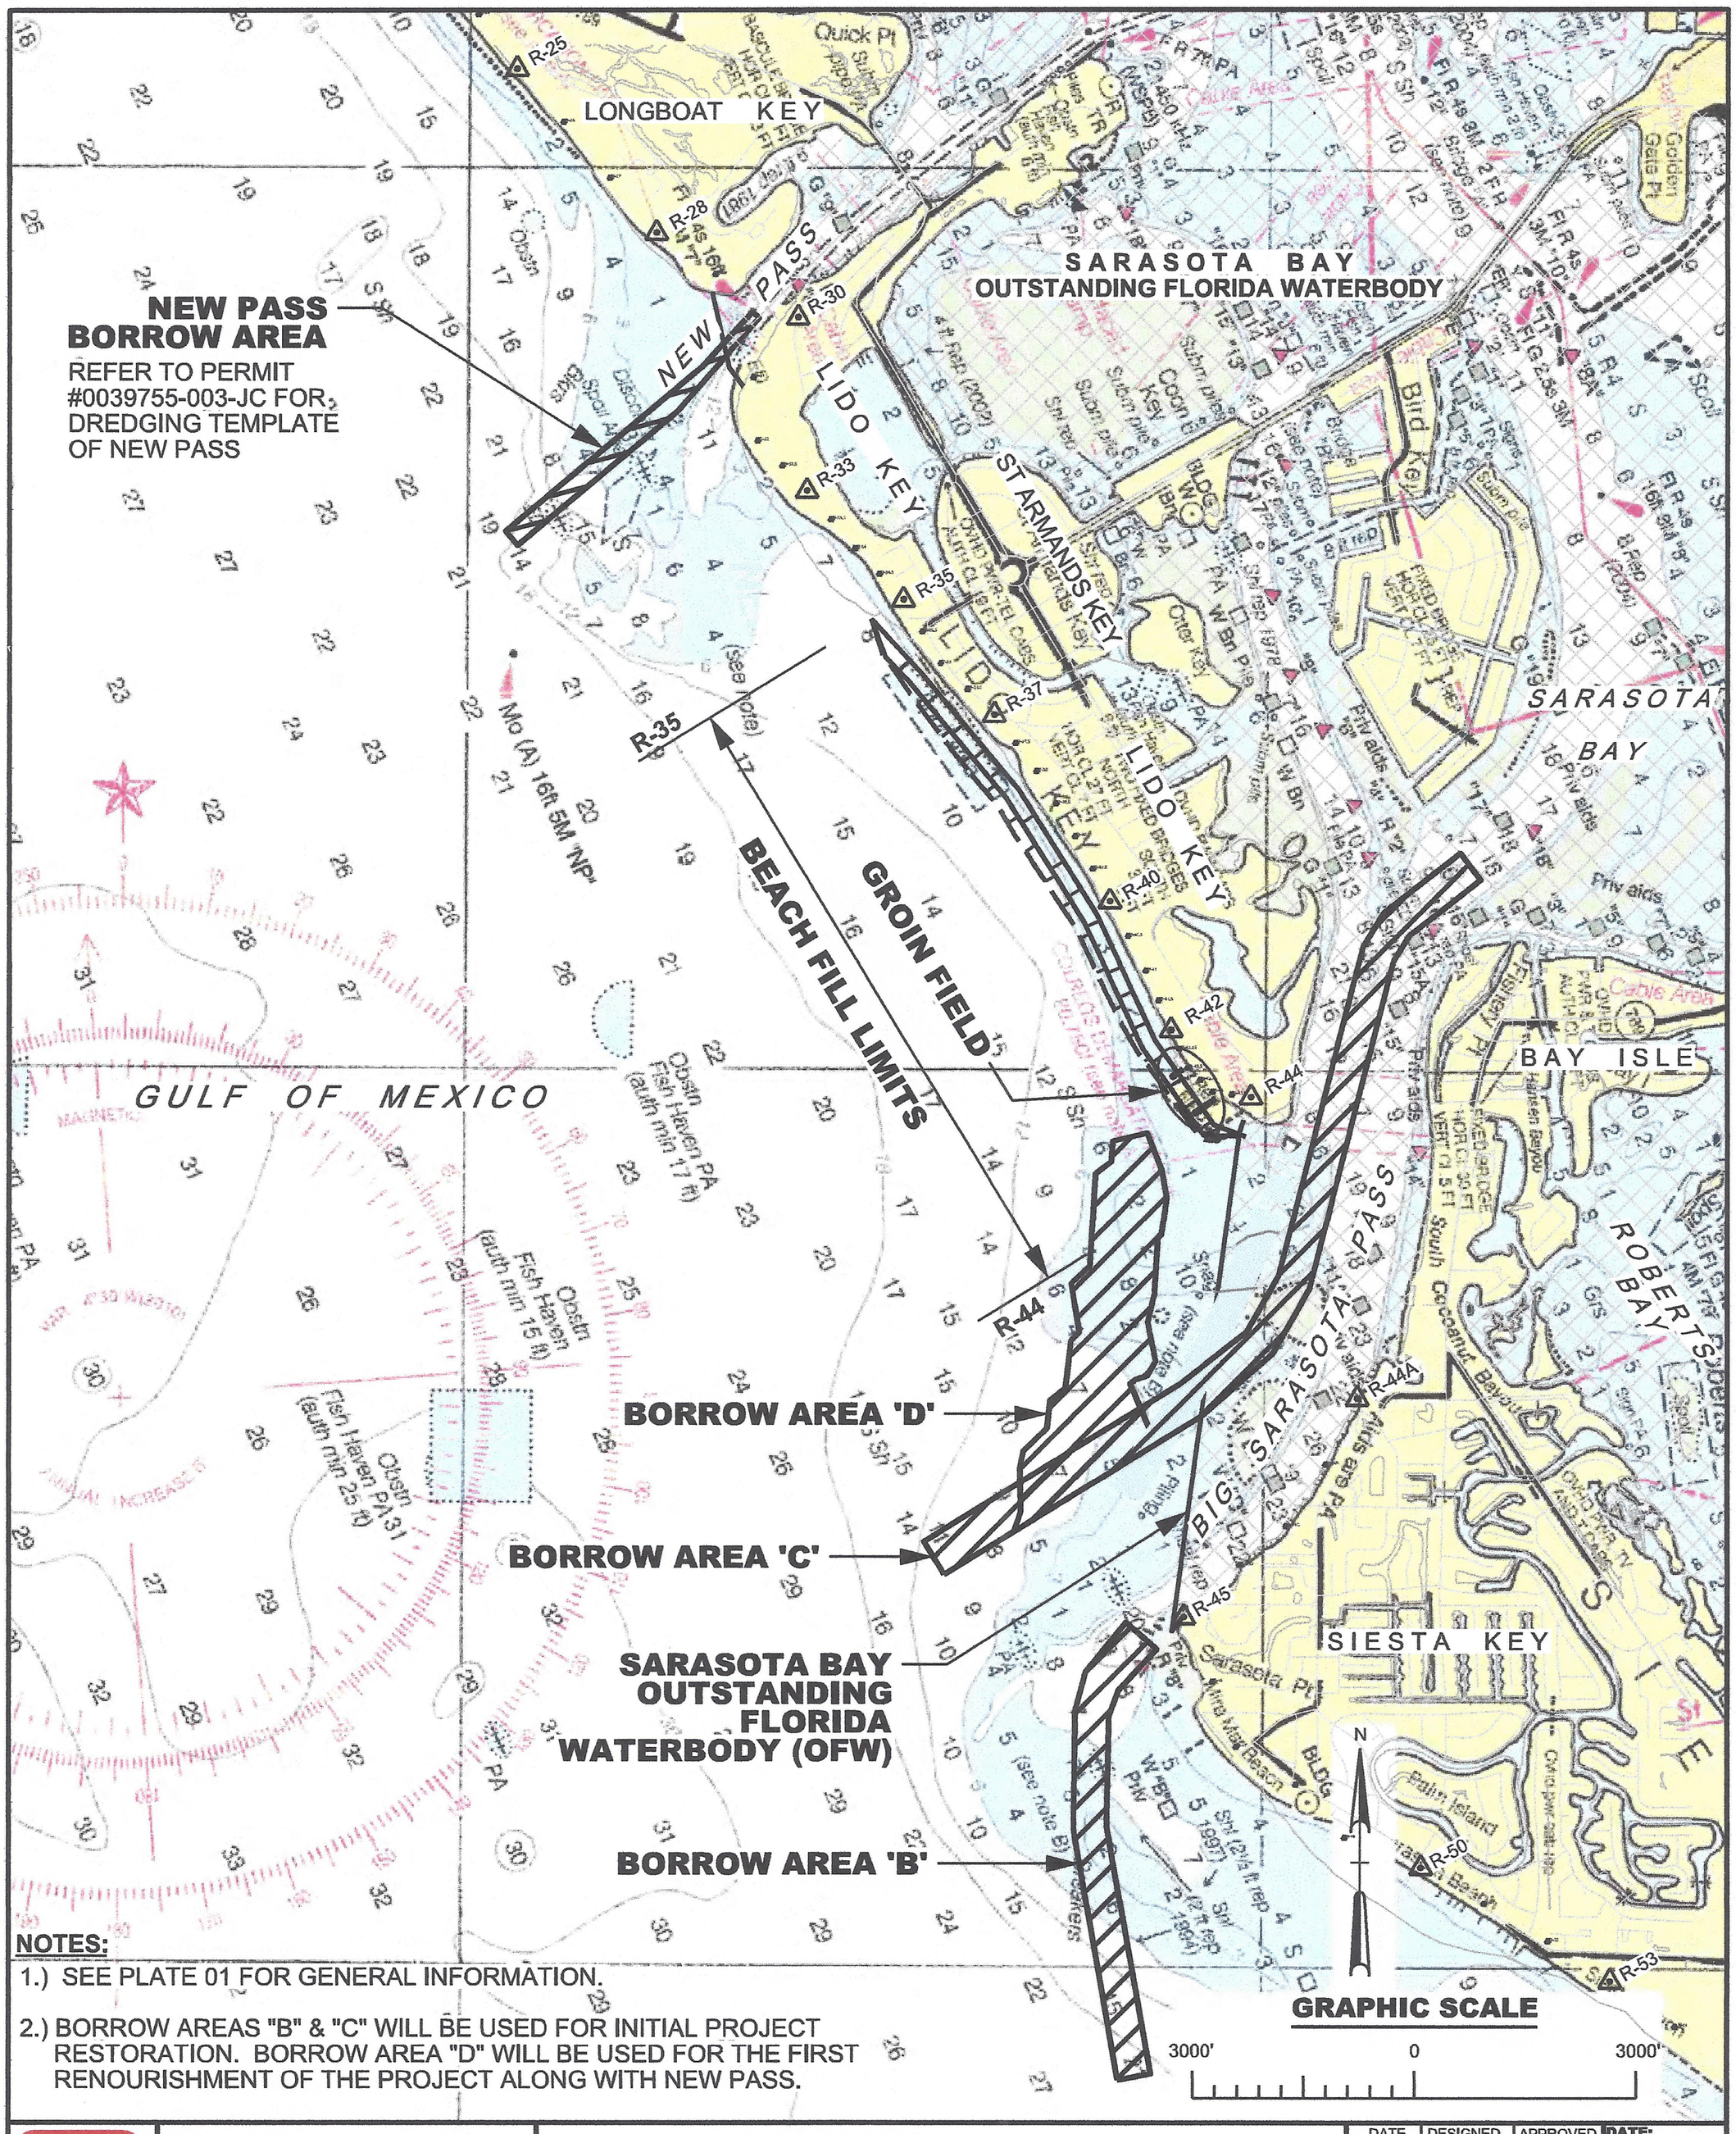

NOTES:

1.) SEE PLATE 01 FOR GENERAL INFORMATION.

2.) BORROW AREAS "B" & "C" WILL BE USED FOR INITIAL PROJECT RESTORATION. BORROW AREA "D" WILL BE USED FOR THE FIRST RENOURISHMENT OF THE PROJECT ALONG WITH NEW PASS.

US Army Corps of Engineers®
Jacksonville District

NOT FOR CONSTRUCTION
PERMIT DRAWINGS

DEPARTMENT OF THE ARMY
JACKSONVILLE DISTRICT, CORPS OF ENGINEERS
JACKSONVILLE, FLORIDA

HURRICANE STORM DAMAGE REDUCTION PROJECT
SARASOTA COUNTY, FLORIDA

LIDO KEY BEACH EROSION CONTROL PROJECT

PROJECT VICINITY

DATE	DESIGNED	APPROVED
2/26/15	J.W.L.	L.R.P.
9/03/15	J.W.L.	J.E.B.

DATE: MAR. 2014
DWN BY: J.W.L.
PLATE: 02 OF 34