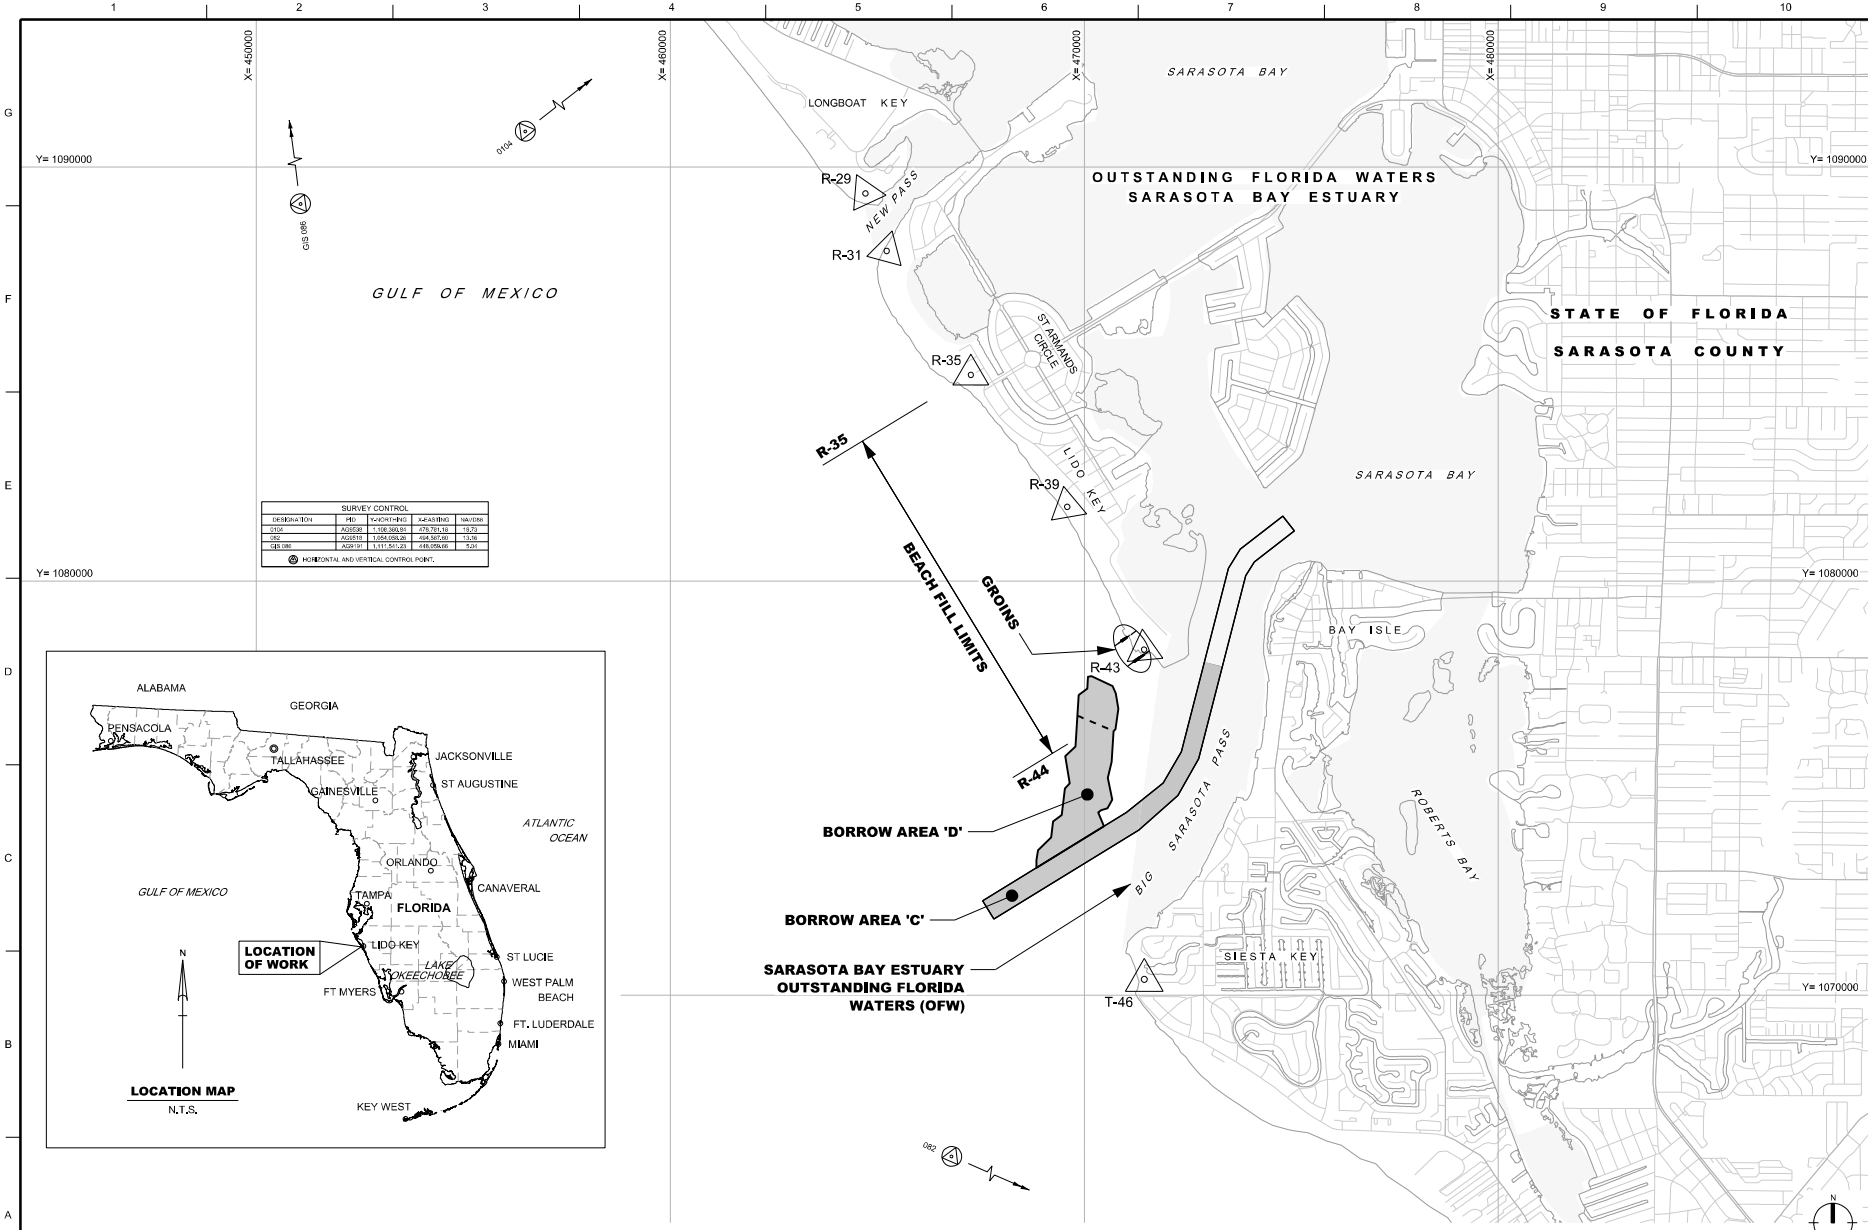

SURVEY CONTROL				
DESIGNATION	PID	Y-NORTHING	X-EASTING	NAVD88
0104	AG9538	1,108,380.84	478,761.18	18.23
082	AG9518	1,054,058.28	494,567.60	13.36
GIS 086	AG9191	1,111,541.23	448,059.66	5.34

HORIZONTAL AND VERTICAL CONTROL POINT.

PLAN - PROJECT OVERVIEW

US Army Corps of Engineers®

MARK	DESCRIPTION	DATE

DESIGNED BY: J. LAGRONE
DRAWN BY: M. RICE & H. TROCHE
CHECKED BY: W. REILLY
SUBMITTED BY:
SIZE: ANSI D
FILE NAME: 116680-SCLK18-GI003overview.dgn
ISSUE DATE:
SOLICITATION NO.: GROUP1-18-L010
CONTRACT NO.:
DRAWING DATE: 12/16/2019

U.S. ARMY CORPS OF ENGINEERS
JACKSONVILLE DISTRICT
701 SAN MARCO BLVD
JACKSONVILLE FL. 32207

LIDO KEY HURRICANE AND STORM DAMAGE REDUCTION PROJECT
SARASOTA COUNTY, FLORIDA

GENERAL

PROJECT OVERVIEW AND CONTROL

SHEET ID

G-03

pw:\\COE-SAJPWP02JAX.saj.ds.usace.army.mil:SAJPW\Documents\Shore Protection Projects\Sarasota Co--113092\Lido Key-116680\Lido Key (FY19)\080 - Plans\01 General\G-03